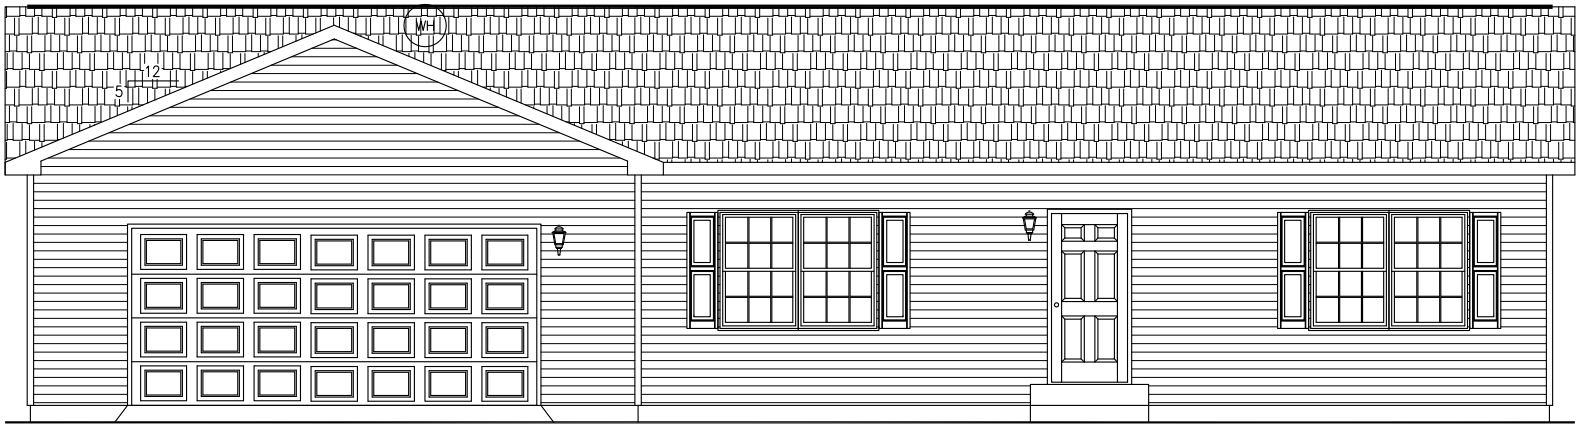

FRONT ELEVATION

SHOWN WITH OPTIONAL OVERHANGS, GARAGE, SHUTTERS AND WINDOW GRILLS

Icon - Legacy Custom Modular Homes, LLC
246 SAND HILL ROAD
SELINSGROVE, PA 17870
PHONE 570-374-3280
FAX 570-374-1122
WWW.ICONLEGACY.COM
ICON LEGACY
Custom Modular Homes, LLC

DATE	REVISION	BY

BUILDER
CUSTOMER/PROJECT
ADDRESS
CITY | STATE | ZIP
COUNTY | SNOW LOAD (LBS) | WIND SPEED (MPH)
ORDER NO | SERIAL NO | SQFT 1650 | TYPE RANCH
FILE NAME DARTMOOR II

FRONT ELEVATION

SERIAL #/ ORDER #
S#????/O#????

PAGE #
2A

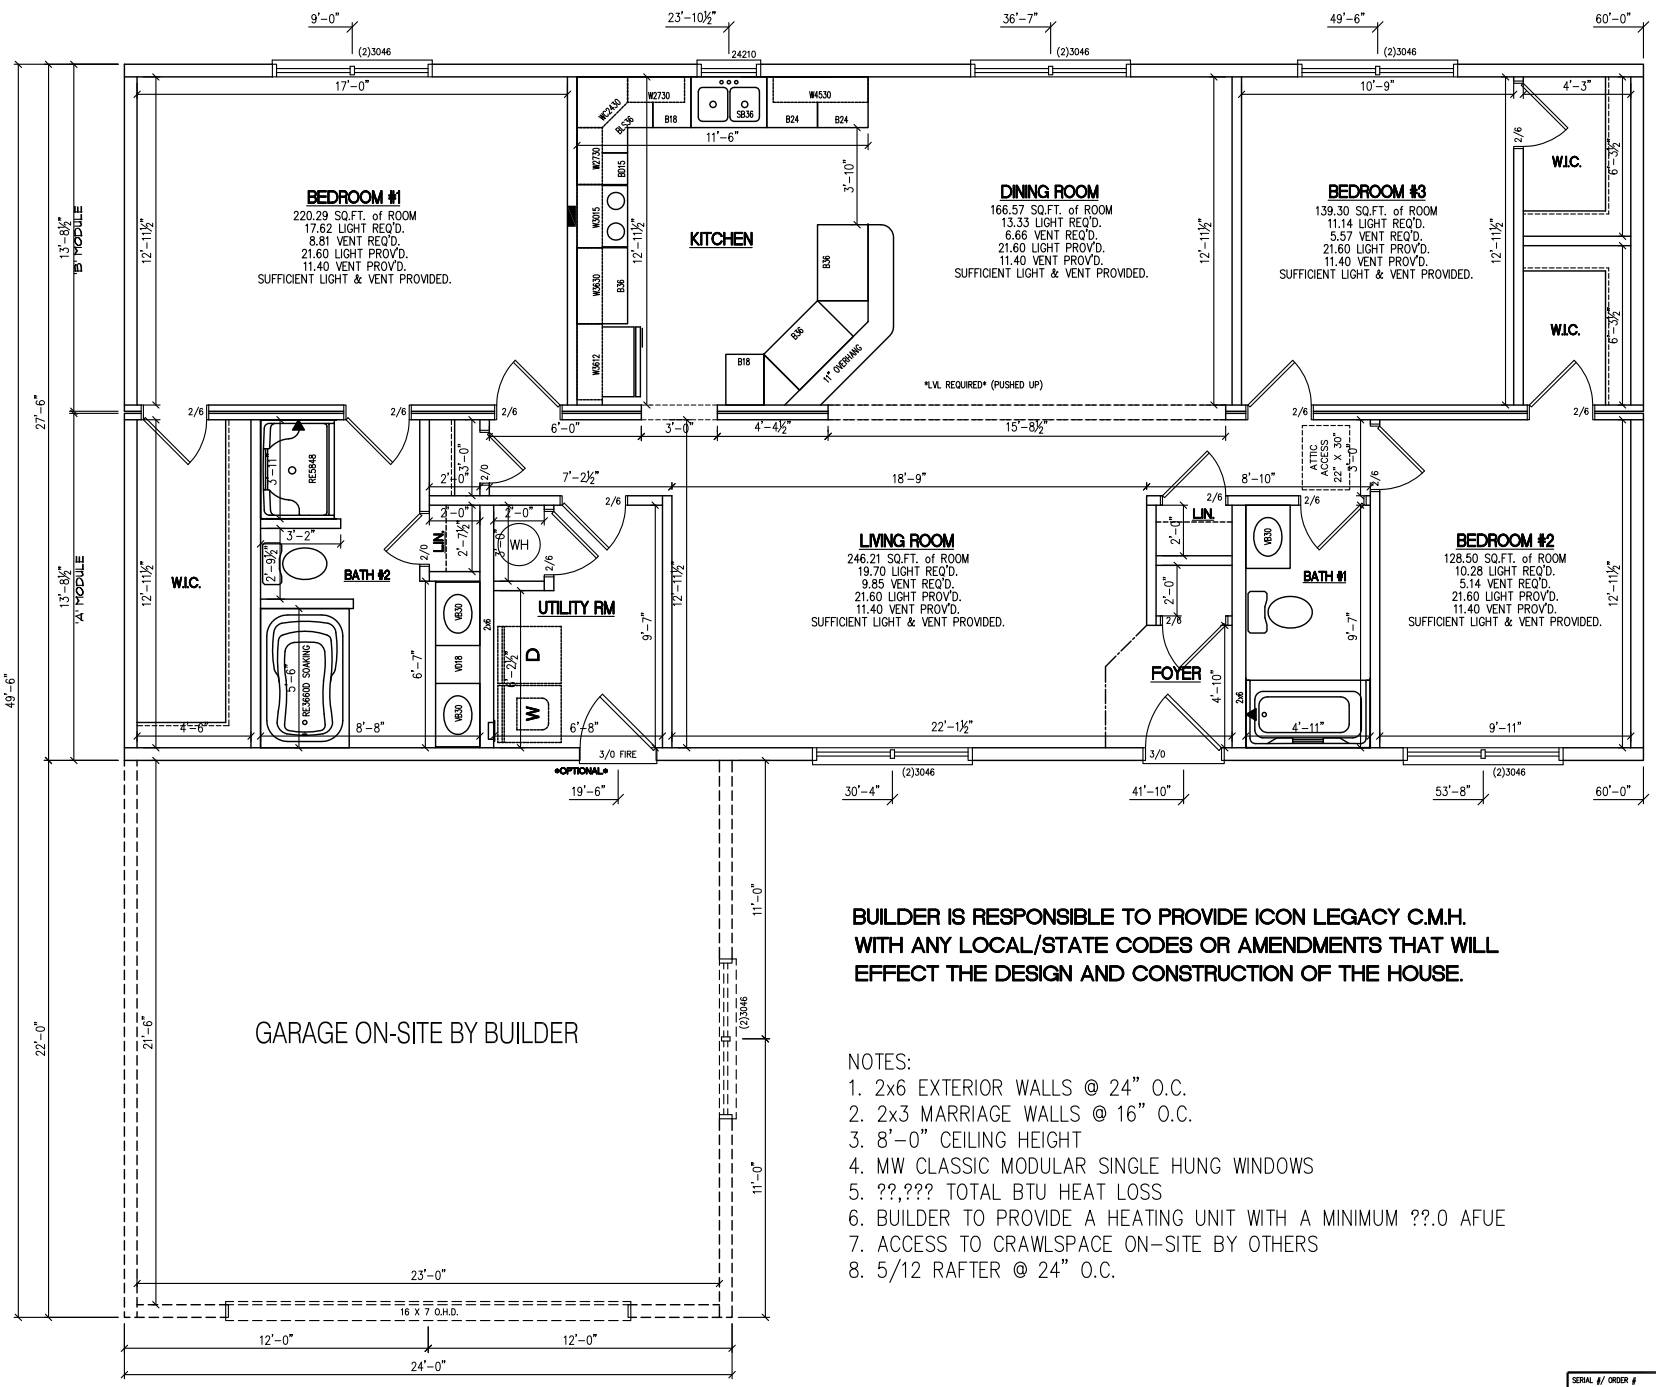

BUILDER IS RESPONSIBLE TO PROVIDE ICON LEGACY C.M.H. WITH ANY LOCAL/STATE CODES OR AMENDMENTS THAT WILL EFFECT THE DESIGN AND CONSTRUCTION OF THE HOUSE.

NOTES:

1. 2x6 EXTERIOR WALLS @ 24" O.C.
2. 2x3 MARRIAGE WALLS @ 16" O.C.
3. 8'-0" CEILING HEIGHT
4. MW CLASSIC MODULAR SINGLE HUNG WINDOWS
5. ??,??? TOTAL BTU HEAT LOSS
6. BUILDER TO PROVIDE A HEATING UNIT WITH A MINIMUM ??.0 AFUE
7. ACCESS TO CRAWLSPACE ON-SITE BY OTHERS
8. 5/12 RAFTER @ 24" O.C.

Icon - Legacy Custom Modular Homes, LLC
246 SAND HILL ROAD
SELINSGROVE, PA 17870
PHONE 570-374-3280
FAX 570-374-1122
WWW.ICONLEGACY.COM
Custom Modular Homes, LLC

DATE	REVISION	BY

BUILDER
CUSTOMER/PROJECT
ADDRESS
CITY | STATE | ZIP
COUNTY | SNOW LOAD (LBS) | WIND SPEED (MPH)
ORDER NO | SERIAL NO | SQFT 1650 | TYPE RANCH
FILE NAME DARTMOOR II

1ST STORY FLOOR PLAN

SERIAL #/ ORDER #
S#????/O#????

PAGE #
3A

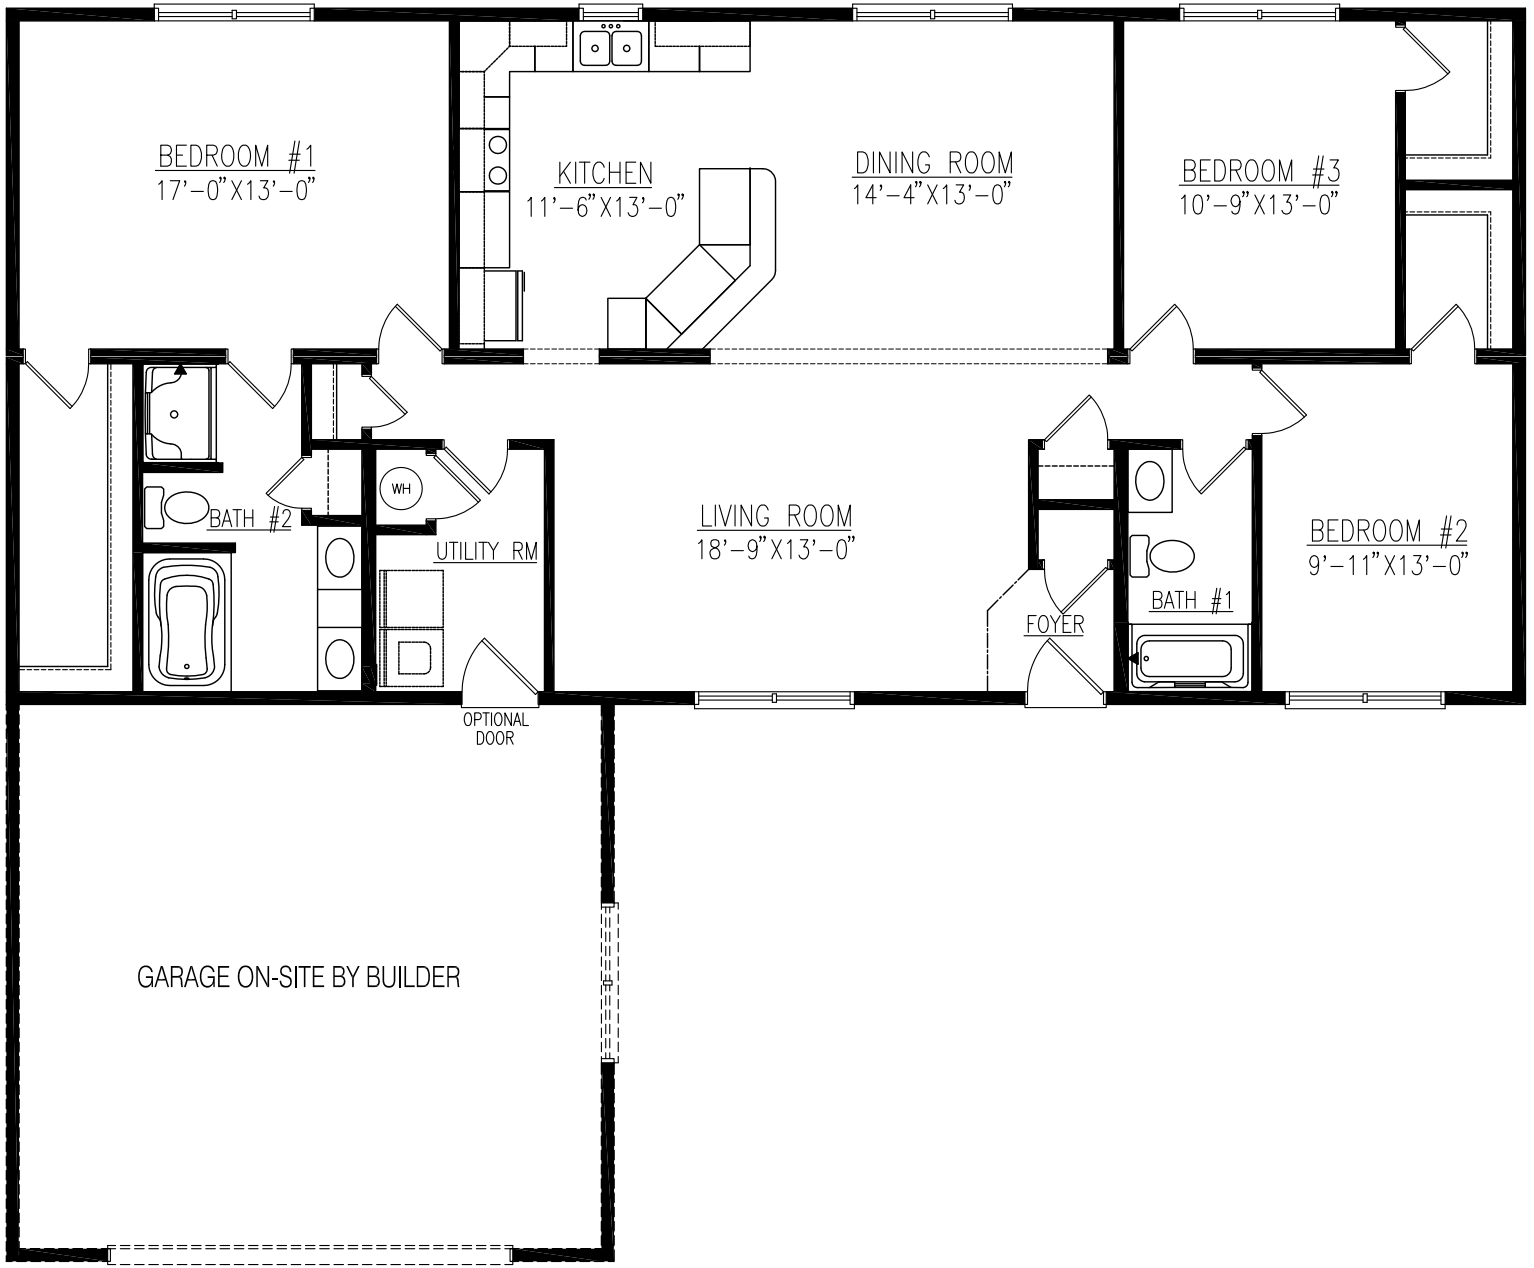

Icon - Legacy Custom Modular Homes, LLC
246 SAND HILL ROAD
SELINSGROVE, PA 17870
PHONE 570-374-3280
FAX 570-374-1122
WWW.ICONLEGACY.COM
ICON LEGACY
Custom Modular Homes, LLC

DATE	REVISION	BY

BUILDER
CUSTOMER/PROJECT
ADDRESS
CITY | STATE | ZIP
COUNTY | SNOW LOAD (LBS) | WIND SPEED (MPH)
ORDER NO | SERIAL NO | SQFT 1650 | TYPE RANCH
FILE NAME DARTMOOR II

1ST STORY LITERATURE PLAN

SERIAL #/ ORDER #
S#????/O#????

PAGE #

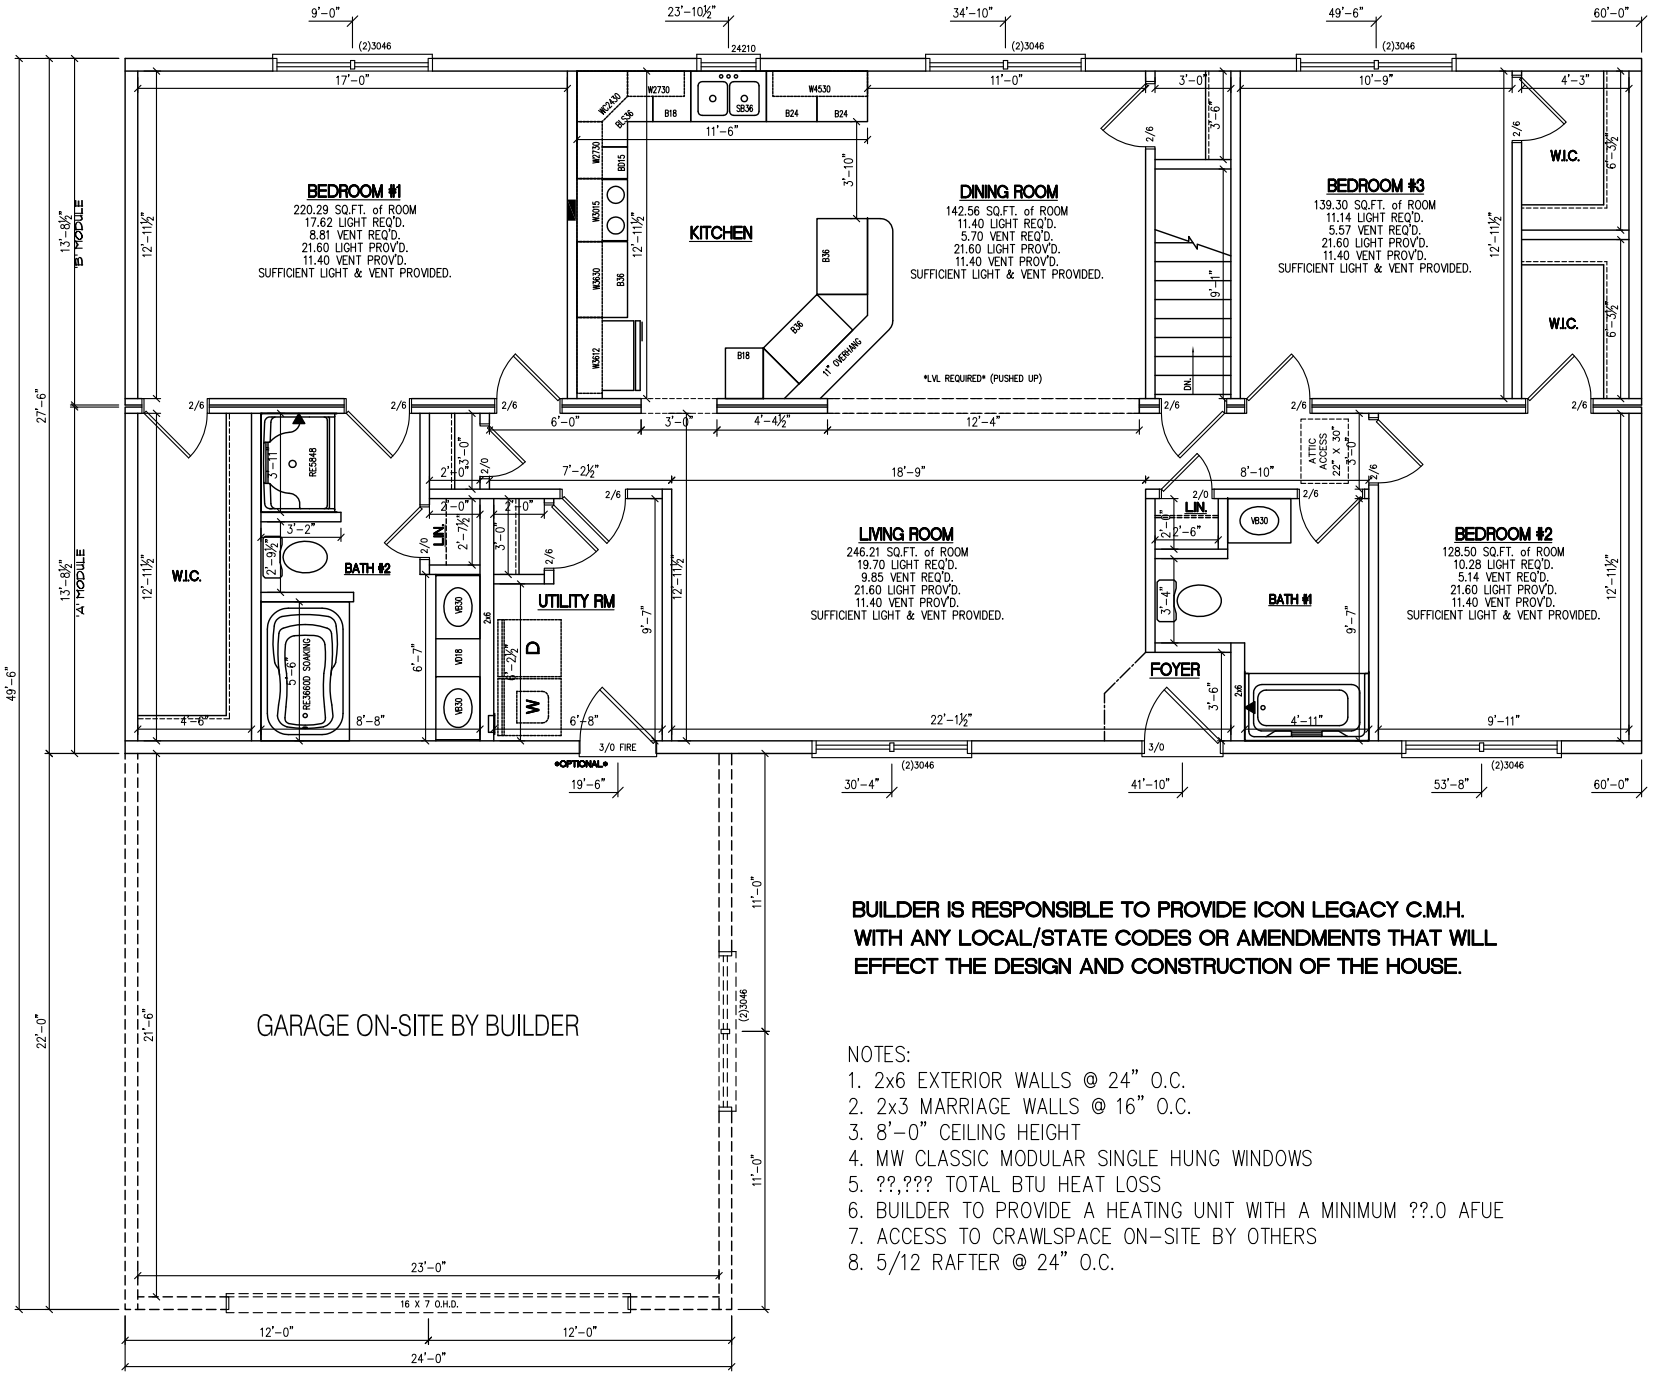

BUILDER IS RESPONSIBLE TO PROVIDE ICON LEGACY C.M.H. WITH ANY LOCAL/STATE CODES OR AMENDMENTS THAT WILL EFFECT THE DESIGN AND CONSTRUCTION OF THE HOUSE.

NOTES:

1. 2x6 EXTERIOR WALLS @ 24" O.C.
2. 2x3 MARRIAGE WALLS @ 16" O.C.
3. 8'-0" CEILING HEIGHT
4. MW CLASSIC MODULAR SINGLE HUNG WINDOWS
5. ??,??? TOTAL BTU HEAT LOSS
6. BUILDER TO PROVIDE A HEATING UNIT WITH A MINIMUM ??.0 AFUE
7. ACCESS TO CRAWLSPACE ON-SITE BY OTHERS
8. 5/12 RAFTER @ 24" O.C.

BEDROOM #1
17'-0"X13'-0"
KITCHEN
11'-6"X13'-0"
DINING ROOM
11'-0"X13'-0"
BEDROOM #3
10'-9"X13'-0"
BATH #2
UTILITY RM
LIVING ROOM
18'-9"X13'-0"
BATH #1
BEDROOM #2
9'-11"X13'-0"
FOYER
OPTIONAL DOOR
GARAGE ON-SITE BY BUILDER