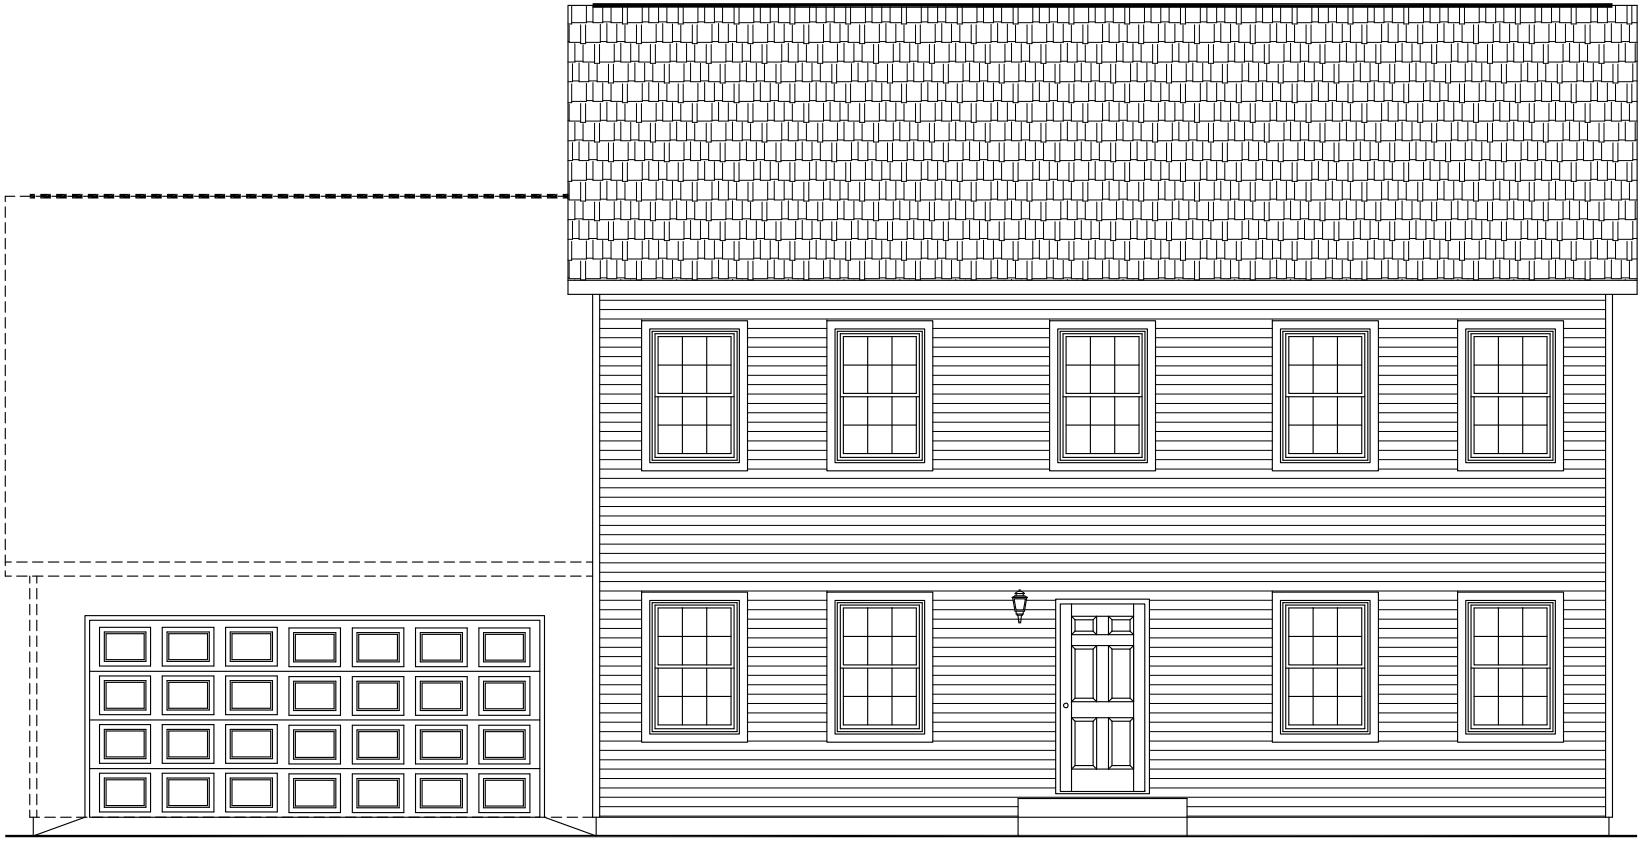

OPTIONAL GARAGE

FRONT ELEVATION

Icon - Legacy Custom Modular Homes, LLC
246 SAND HILL ROAD
SELINSGROVE, PA 17870
PHONE 570-374-3280
FAX 570-374-1122
WWW.ICONLEGACY.COM
Custom Modular Homes, LLC

DATE	REVISION	BY

BUILDER
CUSTOMER/PROJECT
ADDRESS
CITY | STATE | ZIP
COUNTY | SNOW LOAD (LBS) | WIND SPEED (MPH)
ORDER NO | SERIAL NO | SQFT 2268 | TYPE TWO STORY
FILE NAME FREEPORT

FRONT ELEVATION

SERIAL #/ ORDER #
S#????/O#????

PAGE #
2A

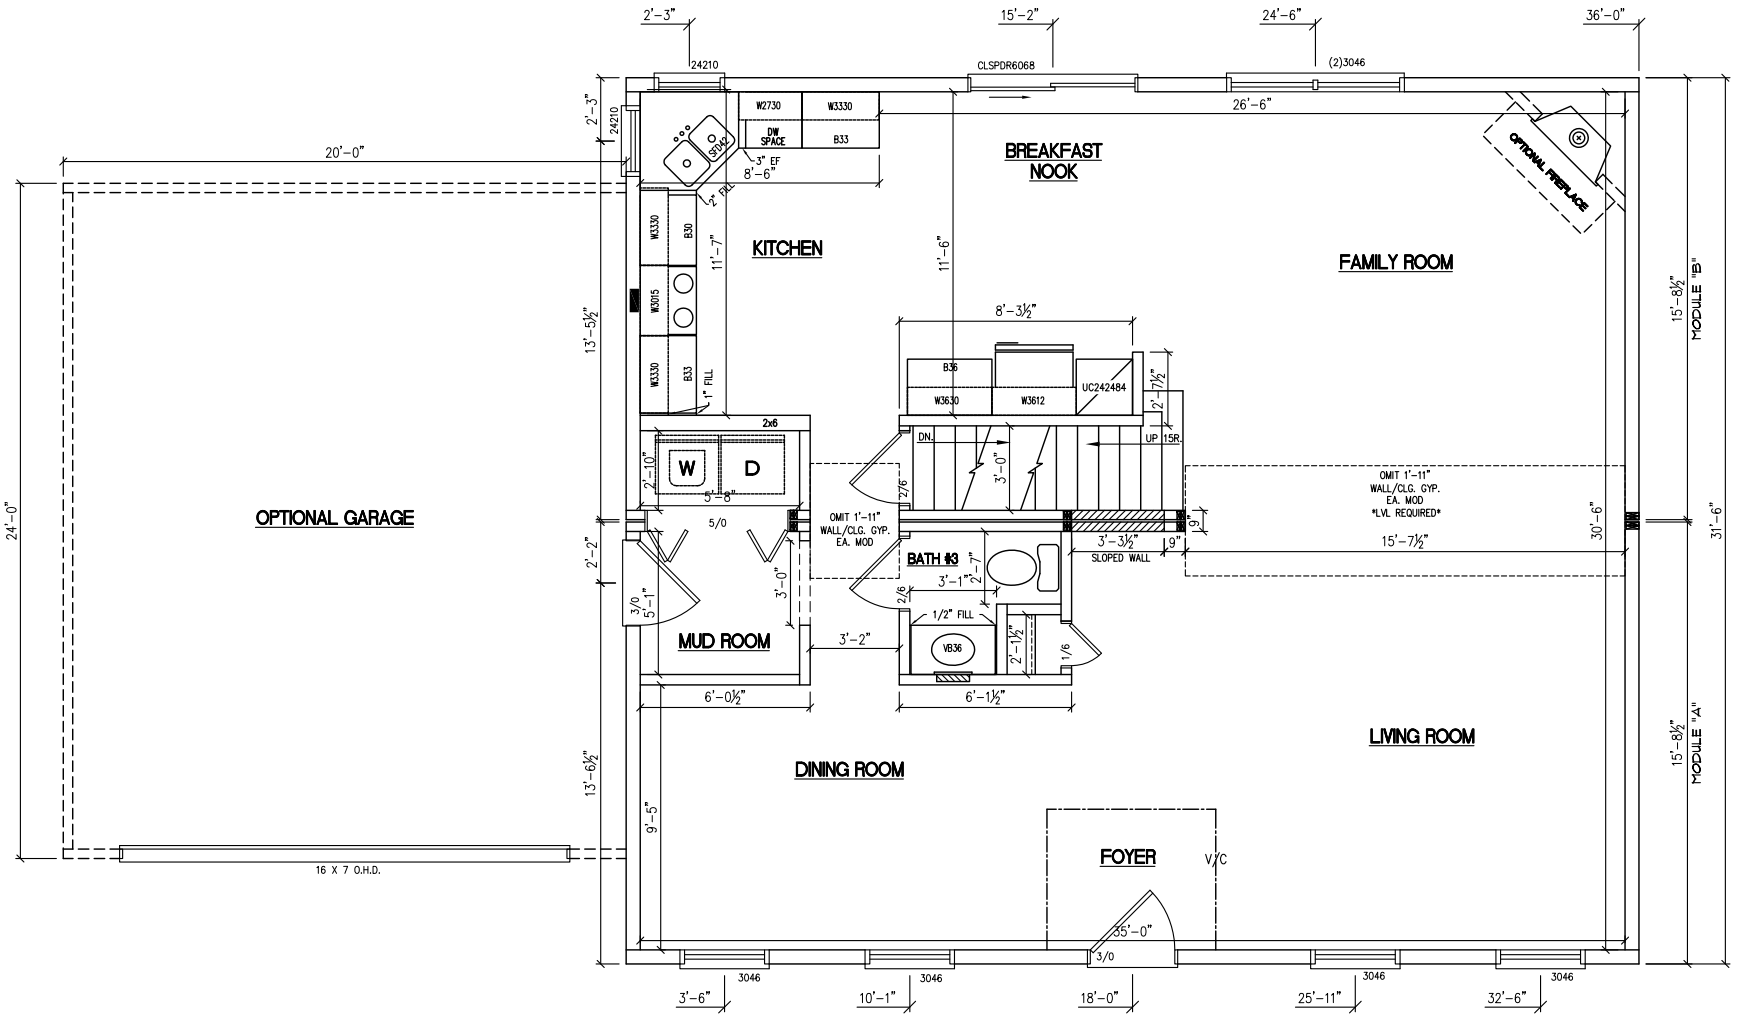

NOTES:
1. 2x6 EXTERIOR WALLS @ 16" O.C.
2. 2x4 MARRIAGE WALLS @ 16" O.C.
3. 8'-0" CEILING HEIGHT
4. MW CLASSIC MODULAR DOUBLE HUNG WINDOWS
5. ??,??? TOTAL BTU HEAT LOSS
6. ACCESS TO CRAWLSPACE ON-SITE BY OTHERS
7. 7/12 RAFTER @ 16" O.C.

Icon - Legacy Custom Modular Homes, LLC
246 SAND HILL ROAD
SELINSGROVE, PA 17870
PHONE 570-374-3280
FAX 570-374-1122
WWW.ICONLEGACY.COM
Custom Modular Homes, LLC

DATE	REVISION	BY

BUILDER
CUSTOMER/PROJECT
ADDRESS
CITY | STATE | ZIP
COUNTY | SNOW LOAD (LBS) | WIND SPEED (MPH)
ORDER NO | SERIAL NO | SQFT 2268 | TYPE TWO STORY
FILE NAME FREEPORT

1ST STORY FLOOR PLAN

SERIAL #/ ORDER #
S#????/O#????

PAGE #
3A

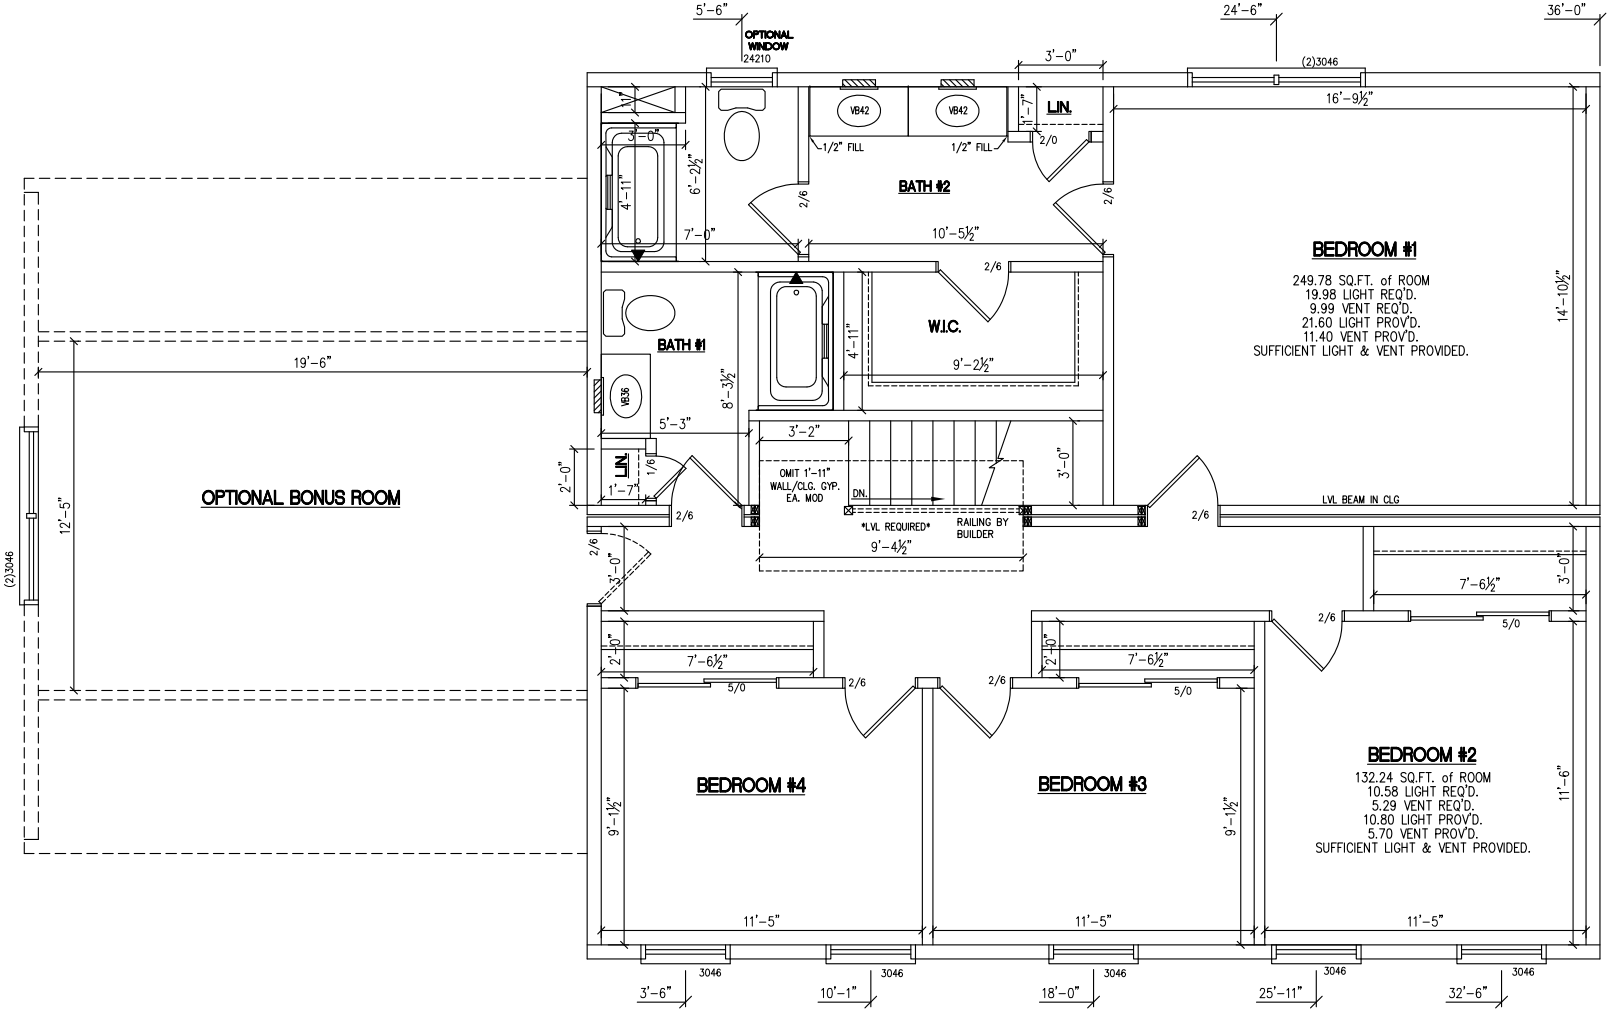

Icon - Legacy Custom Modular Homes, LLC
246 SAND HILL ROAD
SELINSGROVE, PA 17870
PHONE 570-374-3280
FAX 570-374-1122
WWW.ICONLEGACY.COM
Custom Modular Homes, LLC

BY	REVISION	DATE

BUILDER
CUSTOMER/PROJECT
ADDRESS
CITY | STATE | ZIP
COUNTY | SNOW LOAD (LBS) | WIND SPEED (MPH)
ORDER NO | SERIAL NO | SQFT 2268 | TYPE TWO STORY
FILE NAME FREEPORT

2ND STORY FLOOR PLAN

SERIAL #/ ORDER #
S#????/O#????

PAGE #
3B