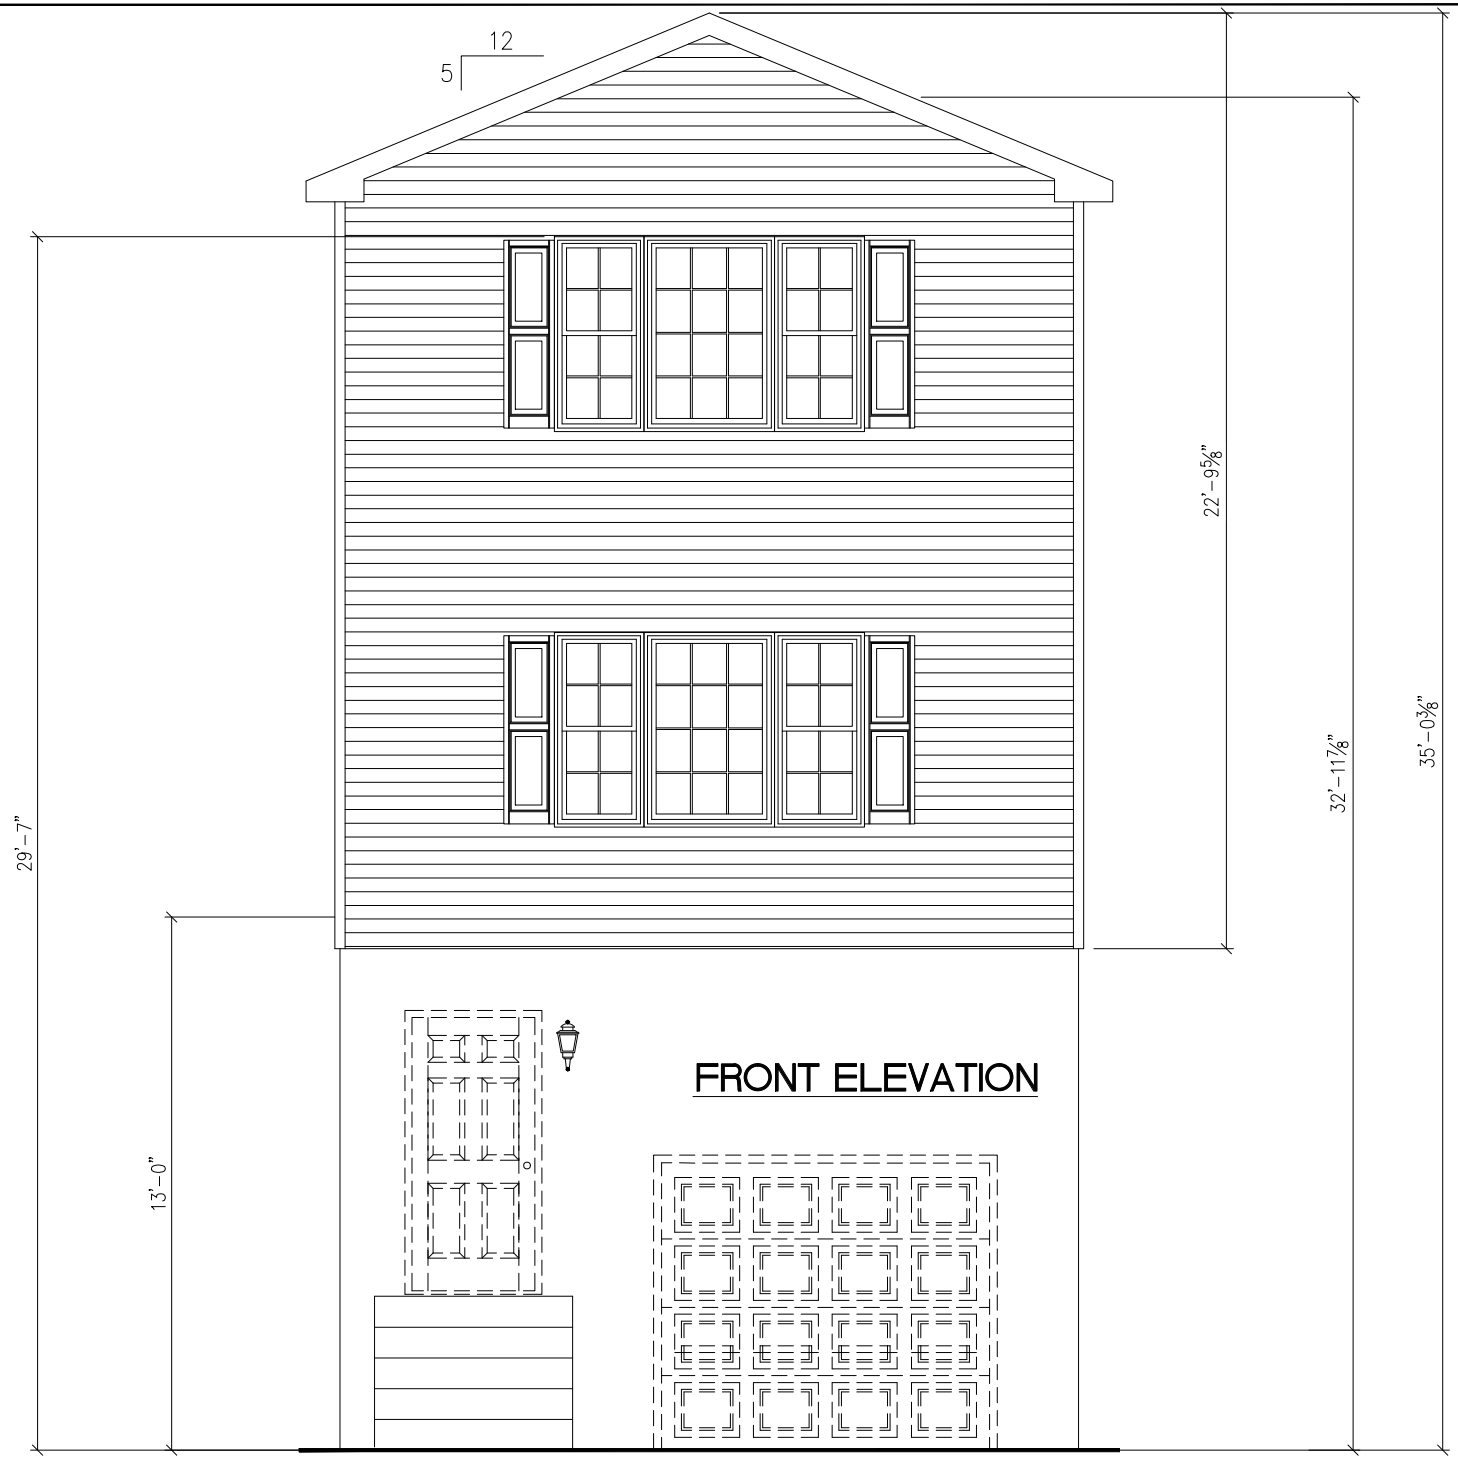


# FRONT ELEVATION

246 SAND HILL ROAD
SELINSGROVE, PA 17870
PHONE: (570) 374-3280
FAX: (570) 374-1122
WWW.ICONLEGACY.COM

ICON LEGACY
CUSTOM MODULAR HOMES LLC
Make plans with us.

| DATE | REVISION | BY |
|---|---|---|
| | | |

BUILDER: STANDARD MODELS
CUSTOMER/PROJECT: PAGE ISLAND
ADDRESS
CITY | STATE | ZIP
COUNTY | SNOW LOAD (LBS) | WIND SPEED (MPH)
ORDER NO | SERIAL NO | SQFT | TYPE
FILE NAME

FRONT ELEVATION

THIS BUILDING HAS BEEN EXTRACTED FROM AN APPROVED SYSTEMS OR PER MODEL APPROVAL

SERIAL #/ ORDER #
S#????/O#????

PAGE #
2A

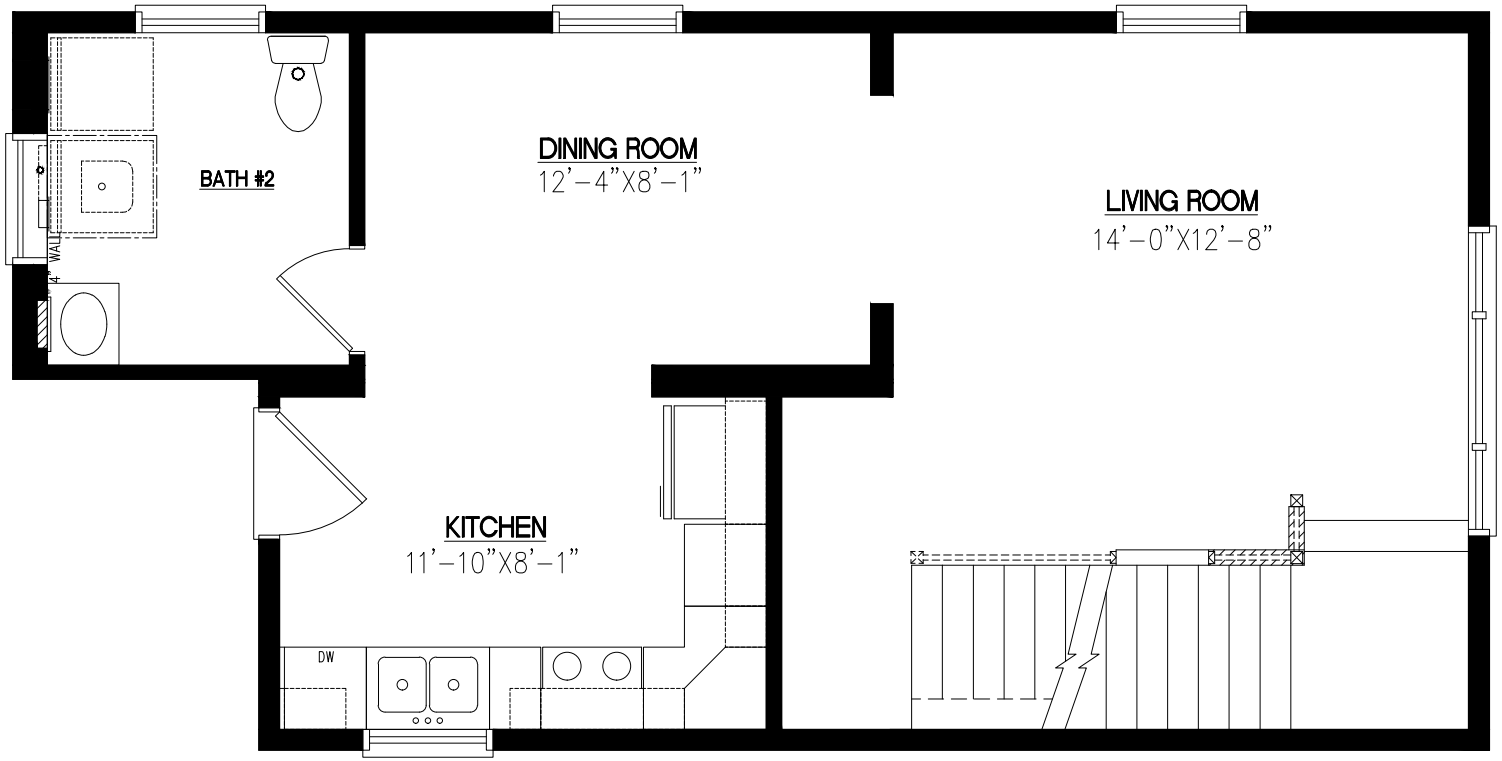


246 SAND HILL ROAD
SELINSGROVE, PA 17870
PHONE: (570) 374-3280
FAX: (570) 374-1122
WWW.ICONLEGACY.COM

ICON ★ LEGACY
CUSTOM MODULAR HOMES LLC
Make plans with us.

| DATE | REVISION | BY |
|---|---|---|
| | | |

BUILDER: STANDARD MODELS
CUSTOMER/PROJECT: PAGE ISLAND
ADDRESS
CITY | STATE | ZIP
COUNTY | SNOW LOAD (LBS) | WIND SPEED (MPH)
ORDER NO | SERIAL NO | SQFT | TYPE
FILE NAME

THIS BUILDING HAS BEEN EXTRACTED FROM AN APPROVED SYSTEMS OR PER MODEL APPROVAL

SERIAL #/ ORDER #
S#????/O#????

PAGE #

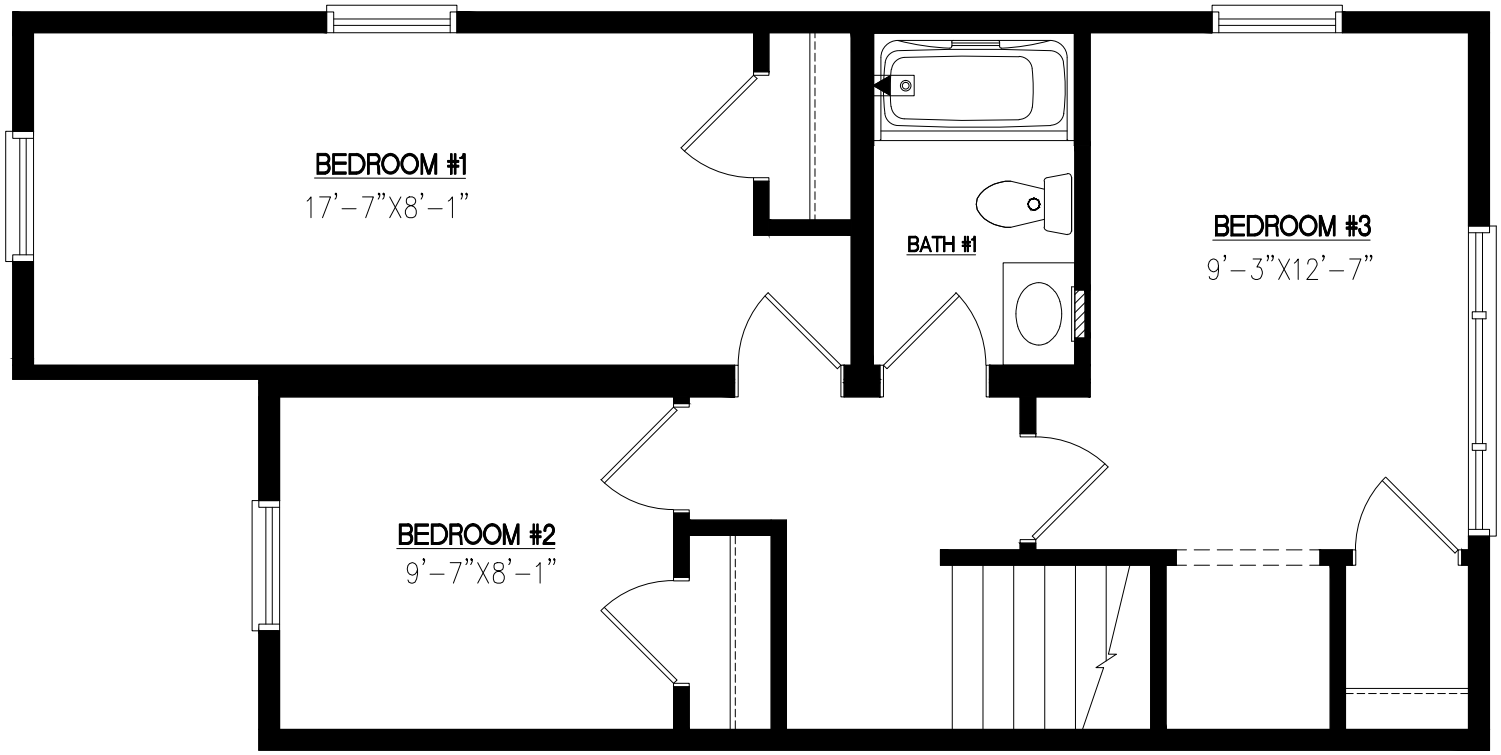


246 SAND HILL ROAD
SELINSGROVE, PA 17870
PHONE: (570) 374-3280
FAX: (570) 374-1122
WWW.ICONLEGACY.COM

ICON LEGACY
CUSTOM MODULAR HOMES LLC
Make plans with us.

| DATE | REVISION | BY |
|---|---|---|
| | | |

BUILDER: STANDARD MODELS
CUSTOMER/PROJECT: PAGE ISLAND
ADDRESS
CITY | STATE | ZIP
COUNTY | SNOW LOAD (LBS) | WIND SPEED (MPH)
ORDER NO | SQFT | TYPE
SERIAL NO
FILE NAME

THIS BUILDING HAS BEEN EXTRACTED FROM AN APPROVED SYSTEMS OR PER MODEL APPROVAL

SERIAL #/ ORDER #
S#????/O#????

PAGE #